...e of the work:-Comprehensive development of Roads ...
...Drains in Ward no-16 Rajarajeshwari Nagara Assembly ...
Constituency Under PACKAGE - 2019-20-RRN-DIV(01)

Road Id	Length
W0032	640.10
W0034	210.00
W0047	108.50
W0043	180.50
W0053	86.40
W0059	57.50
W0069	105.8
W0075	87.90
W0036	219.00
W0038	455.00
W0040	107.00
W0042	113.30
W0044	118.70
W0046	110.80
W0048	92.00
W0051	33.00
W0049	259.20

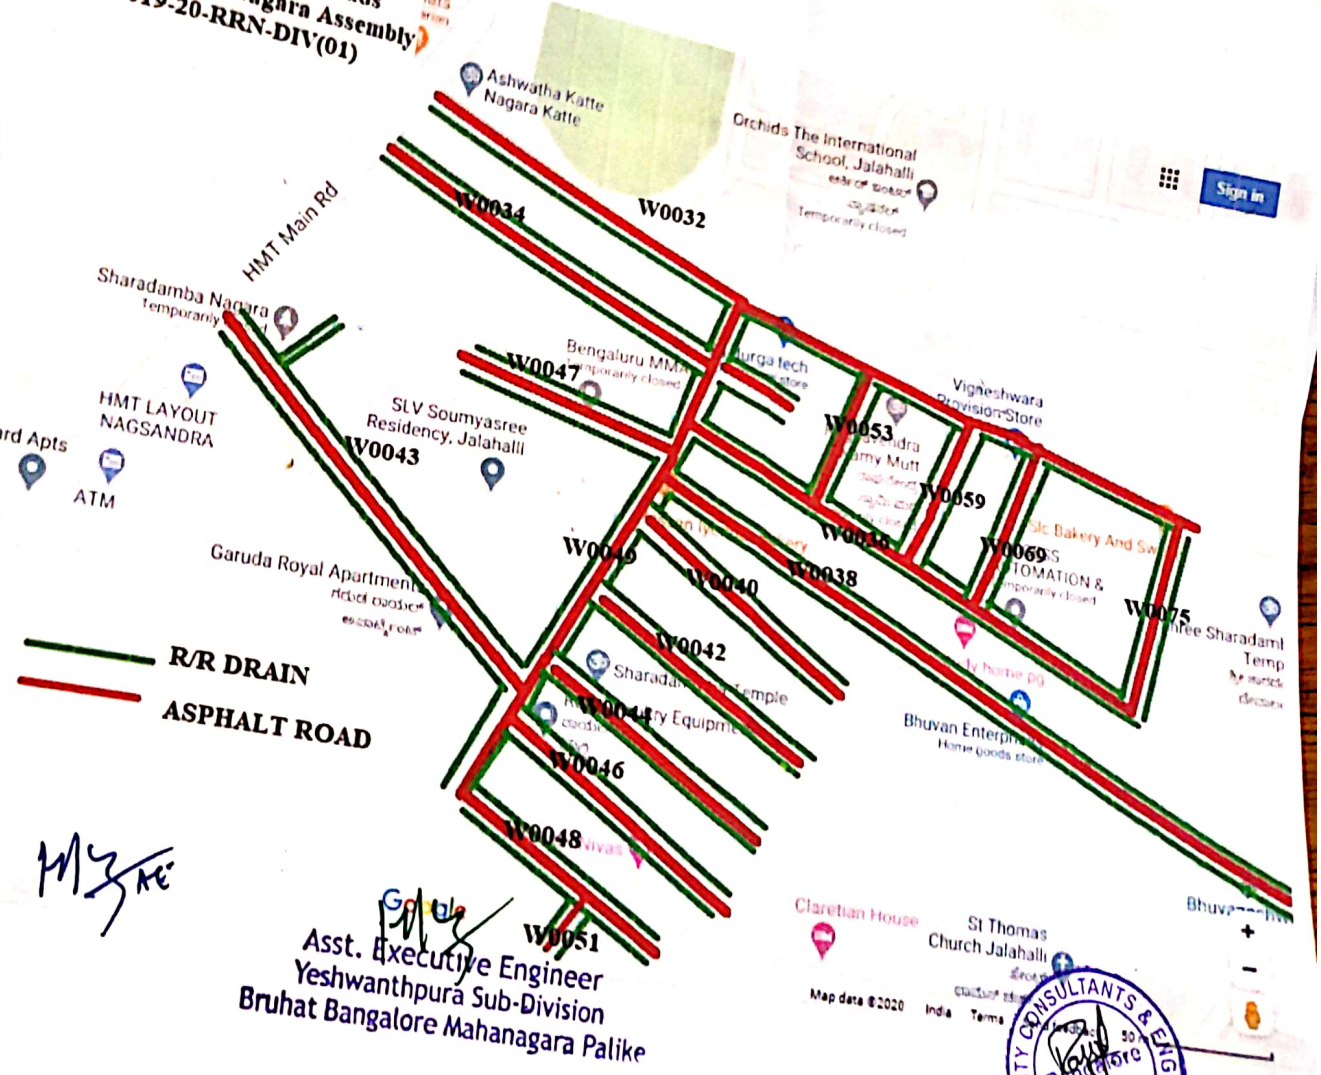

Asst. Executive Engineer
Yeshwanthpura Sub-Division
Bruhat Bangalore Mahanagara Palike

CIVIL QUALITY CONSULTANTS & ENGINEERS Bangalore

Scanned with CamScanner

Name of the work:-Comprehensive development of Roads and Drains in Ward no 16 Rajarajeshwari Nagara Assembly Constituency Under PACKAGE - 2019-20-RRN-DIV(01)

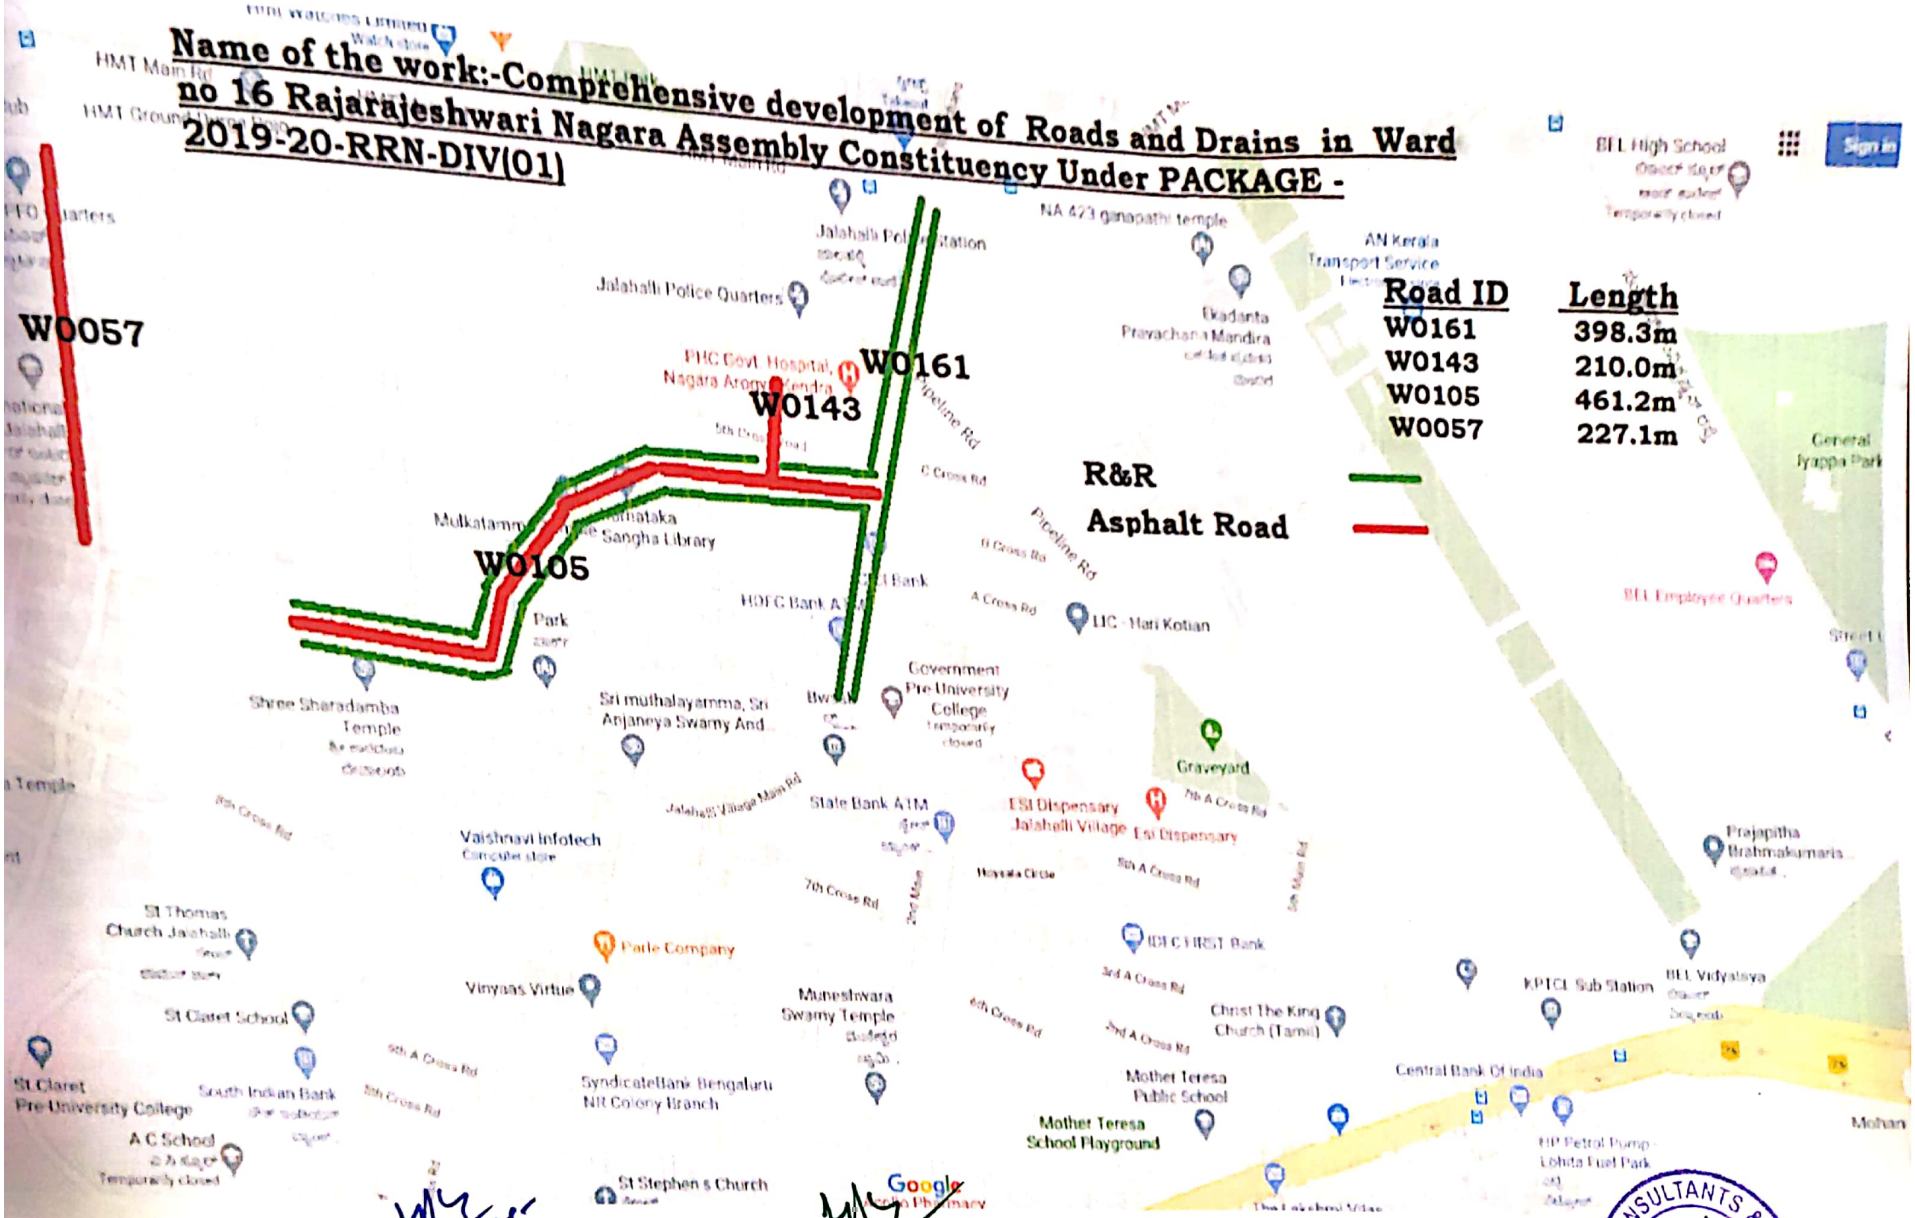

Asst. Executive Engineer
Yeshwanthpura Sub-Division
Bruhat Bangalore Mahanagara Palike

CIVIL QUALITY CONSULTANTS & ENGINEERS Bangalore

Scanned with CamScanner

Name of the work:-Comprehensive development of Roads and Drains in Ward no 16 Rajarajeshwari Nagara Assembly Constituency Under PACKAGE - 2019-20-RRN-DIV(01)

Road ID	Length
W0086	98.7m
W0088	78.8m
W0092	129.4m
W0148	91.0m
W0185	84.0m
W0183	86.0m
W0193	589.0m
W0150	211.0m
W0181	222.0m
W0152	207.0m
W0154	186.0m
W0156	117.0m
W0158	197.0m
W0138	145.0m
W0136	223.2m
W0173	85.0m
W0160	199.0m
W0195	199.0m
W0199	28.0m
W0191	117.0m
W0197	185.8m
W0203	170.0m

R&R

Asphalt Road

Asst. Executive Engineer
Yeshwanthpura Sub-Division
Bruhat Bangalore Mahanagara Palike

QUALITY CONSULTANTS ★ CIVIL ENGINEERS ★

Scanned with CamScanner

Name of the work:-Comprehensive development of Roads and Drains in Ward no 16 Rajarajeshwari Nagara Assembly Constituency Under PACKAGE - 2019-20-RRN-DIV(01)

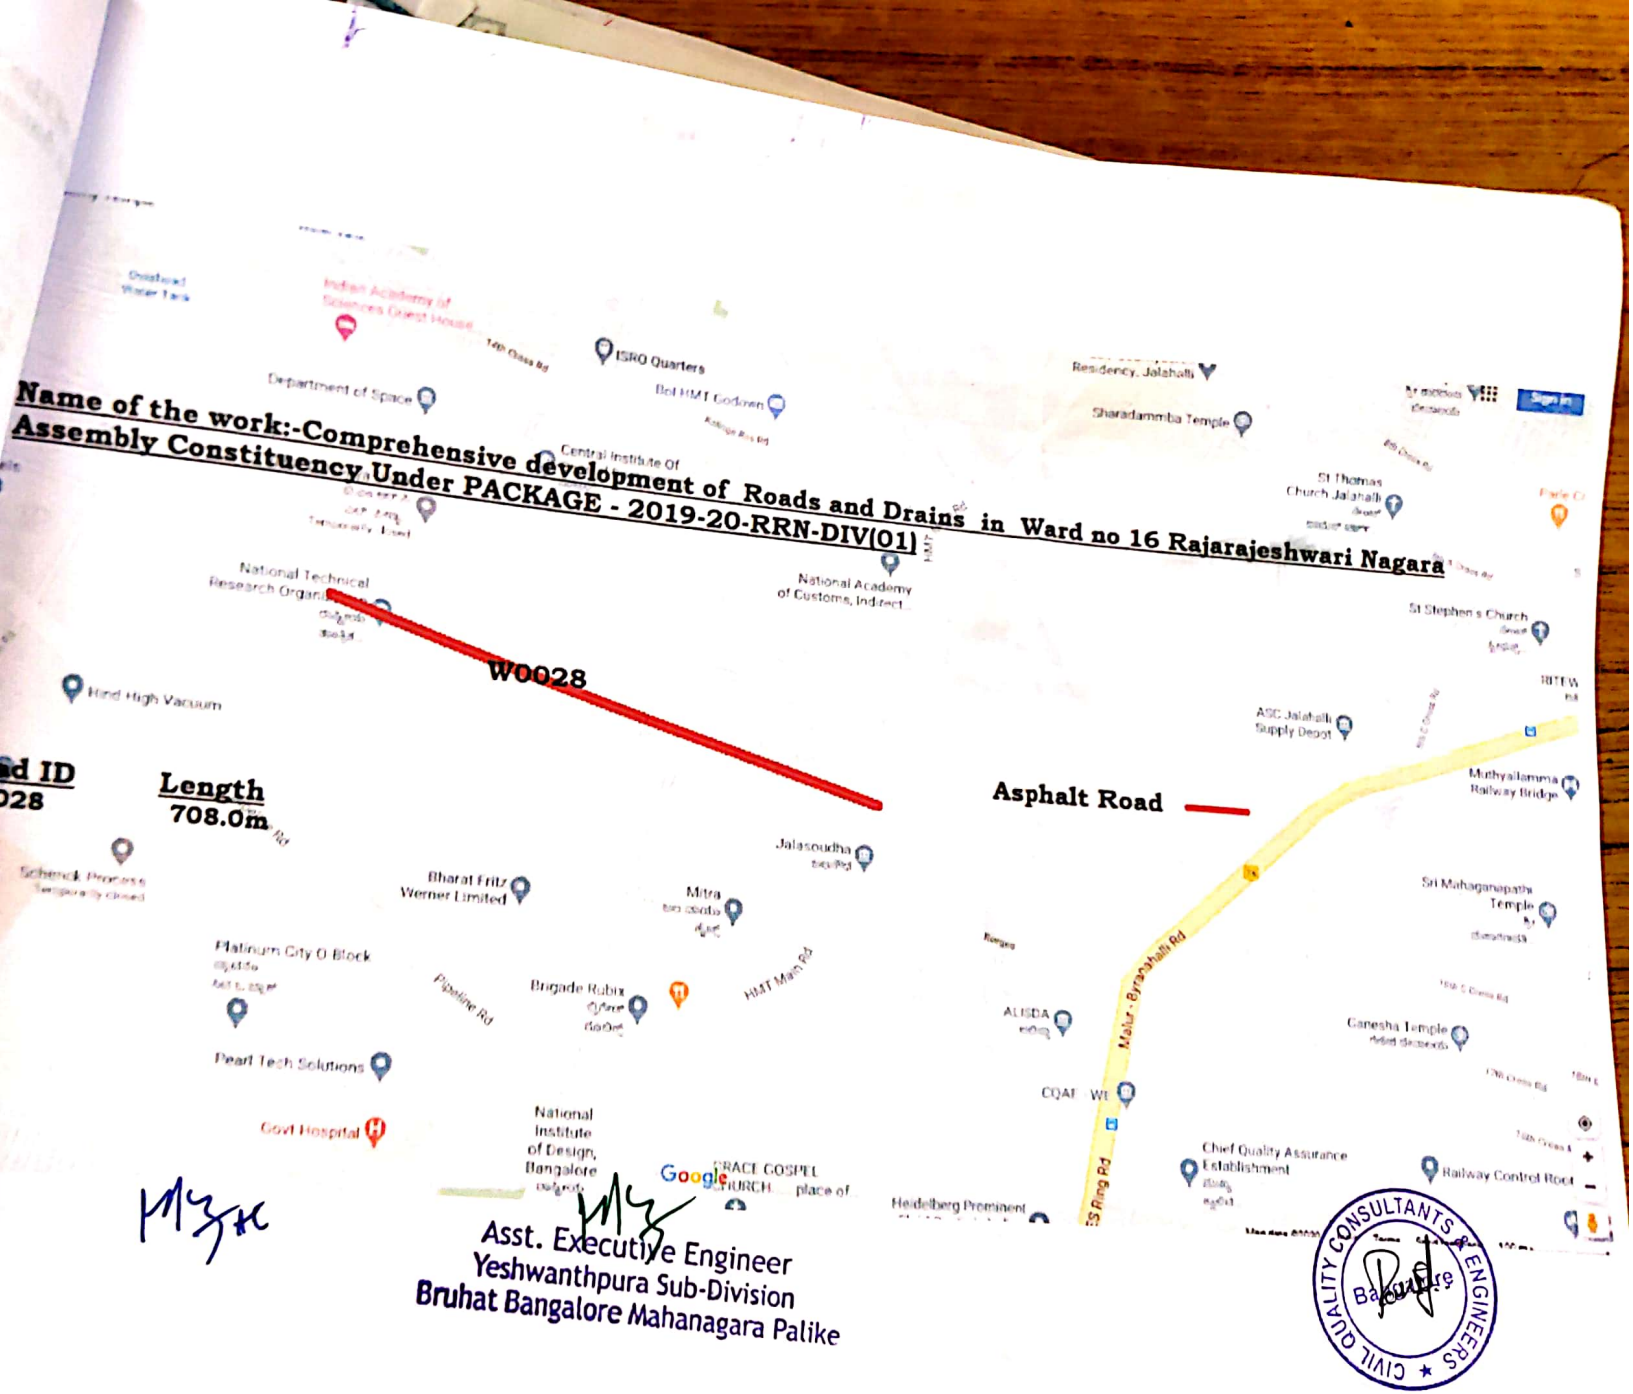

Road ID
W0028

Length
708.0m

Asst. Executive Engineer
Yeshwanthpura Sub-Division
Bruhat Bangalore Mahanagara Palike

CIVIL QUALITY CONSULTANTS ★ ENGINEERS
Bangalore

Scanned with CamScanner

Name of the work:-Comprehensive development of Roads and Drains in Ward no 16 Rajarajeshwari Nagara Assembly Constituency Under PACKAGE - 2019-20-RRN-DIV(01)

oad ID	Length
0146	187.7m
0140	129.3m
0138	217.0m
0167	43.4m
0136	202.0m
0137	170.0m
0169	316.8m
0126	45.1m
0122	82.3m
0120	80.0m
0118	75.3m

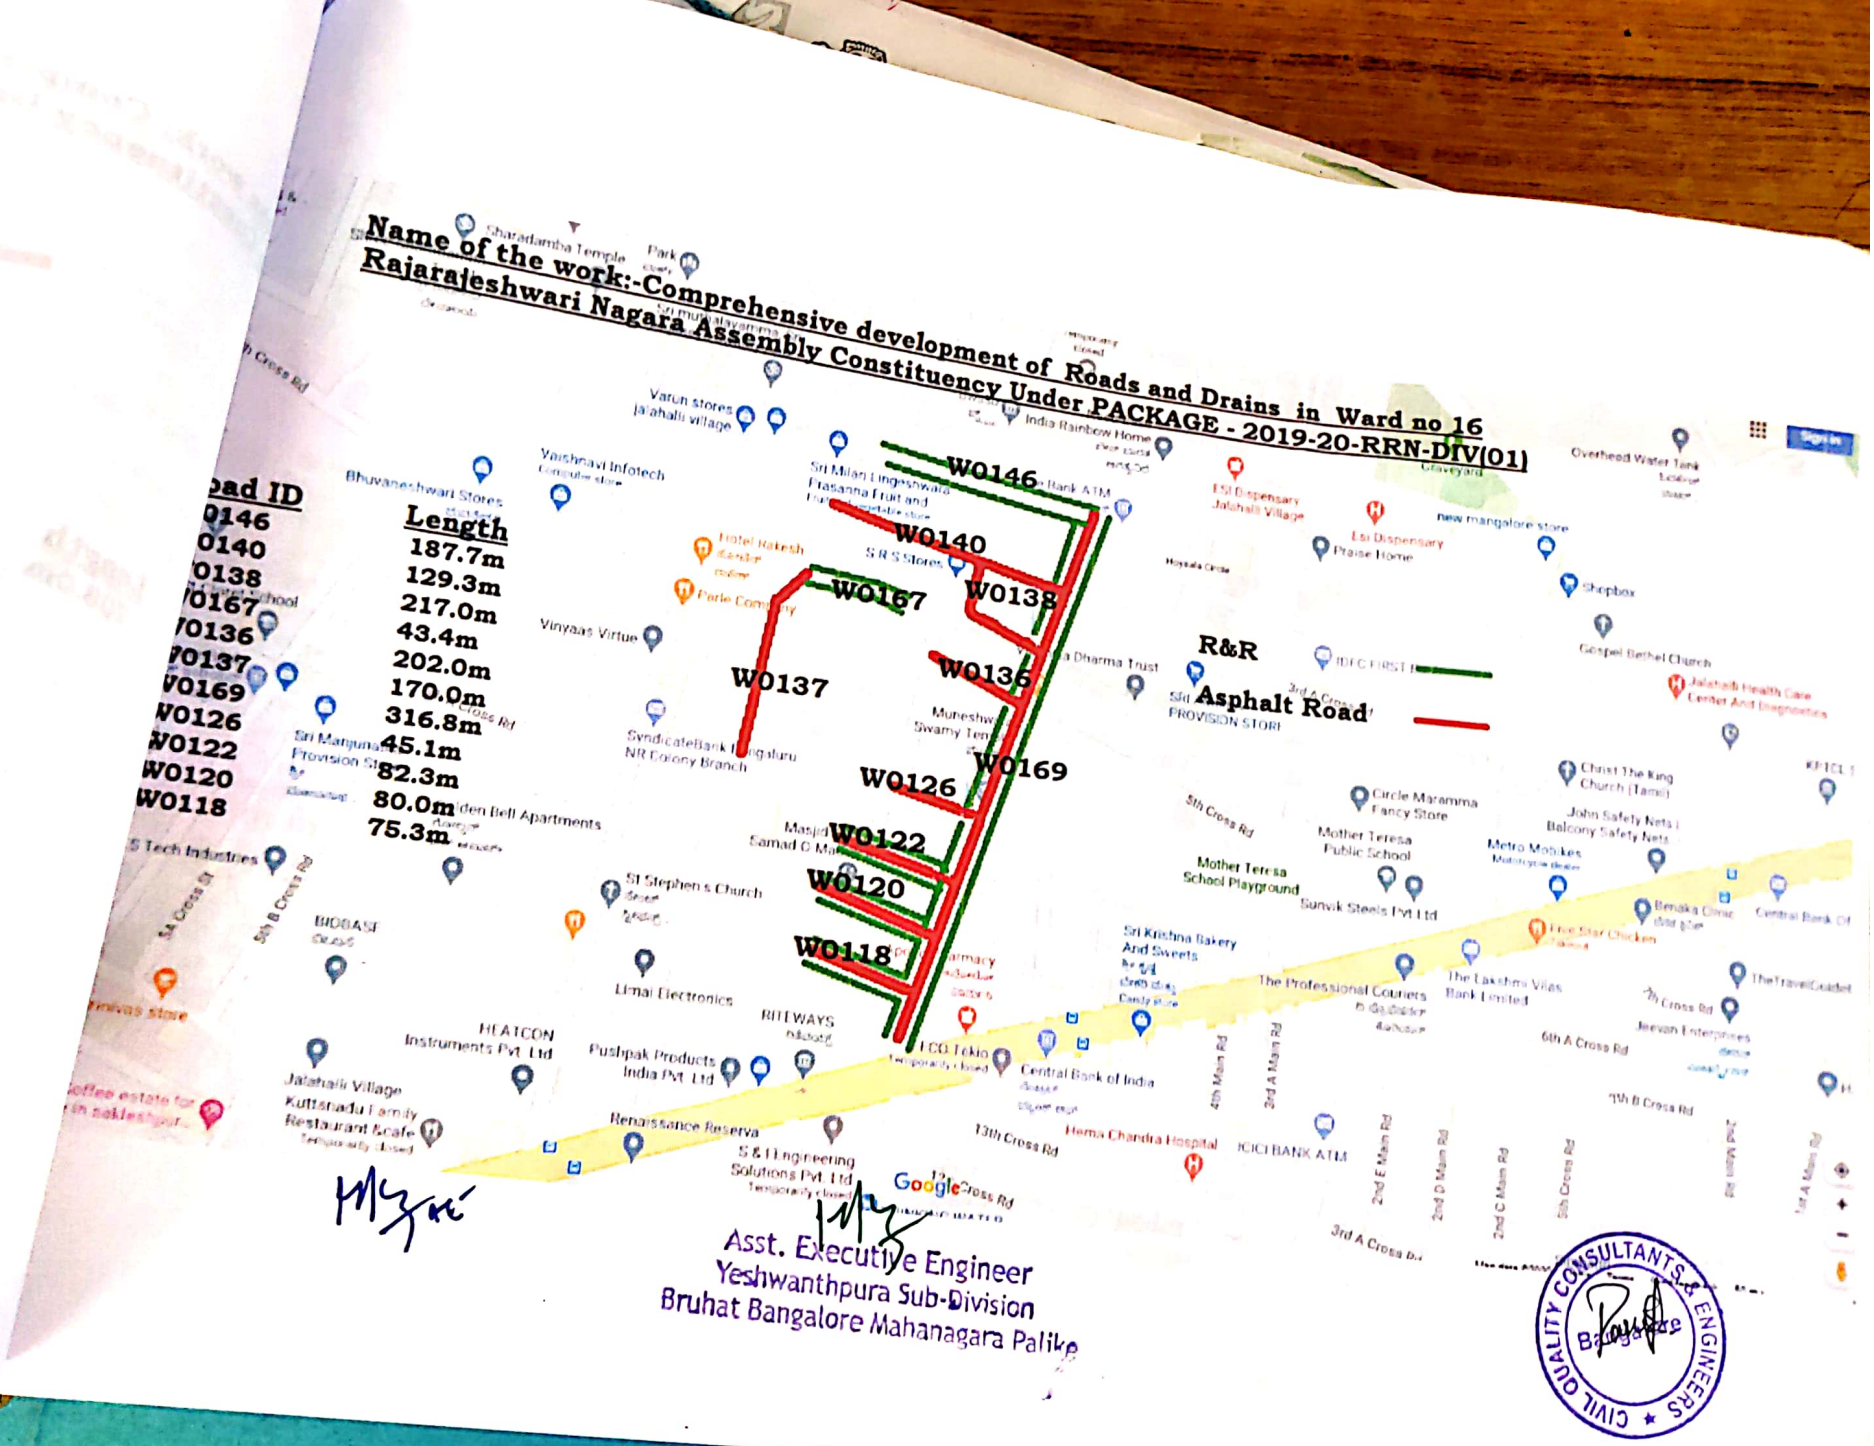

Asst. Executive Engineer
Yeshwanthpura Sub-Division
Bruhat Bangalore Mahanagara Palike

CIVIL QUALITY CONSULTANTS & ENGINEERS Bangalore

Scanned with CamScanner

Road Id	Length
W0064	165.00
W0062	180.00
W0085	231.00
W0060	90.00
W0058	97.90
W0056	119.20
W0054	127.80
W0083	135.00
W0081	156.80
W0079	87.00
W0052	84.40
W0129	386.60

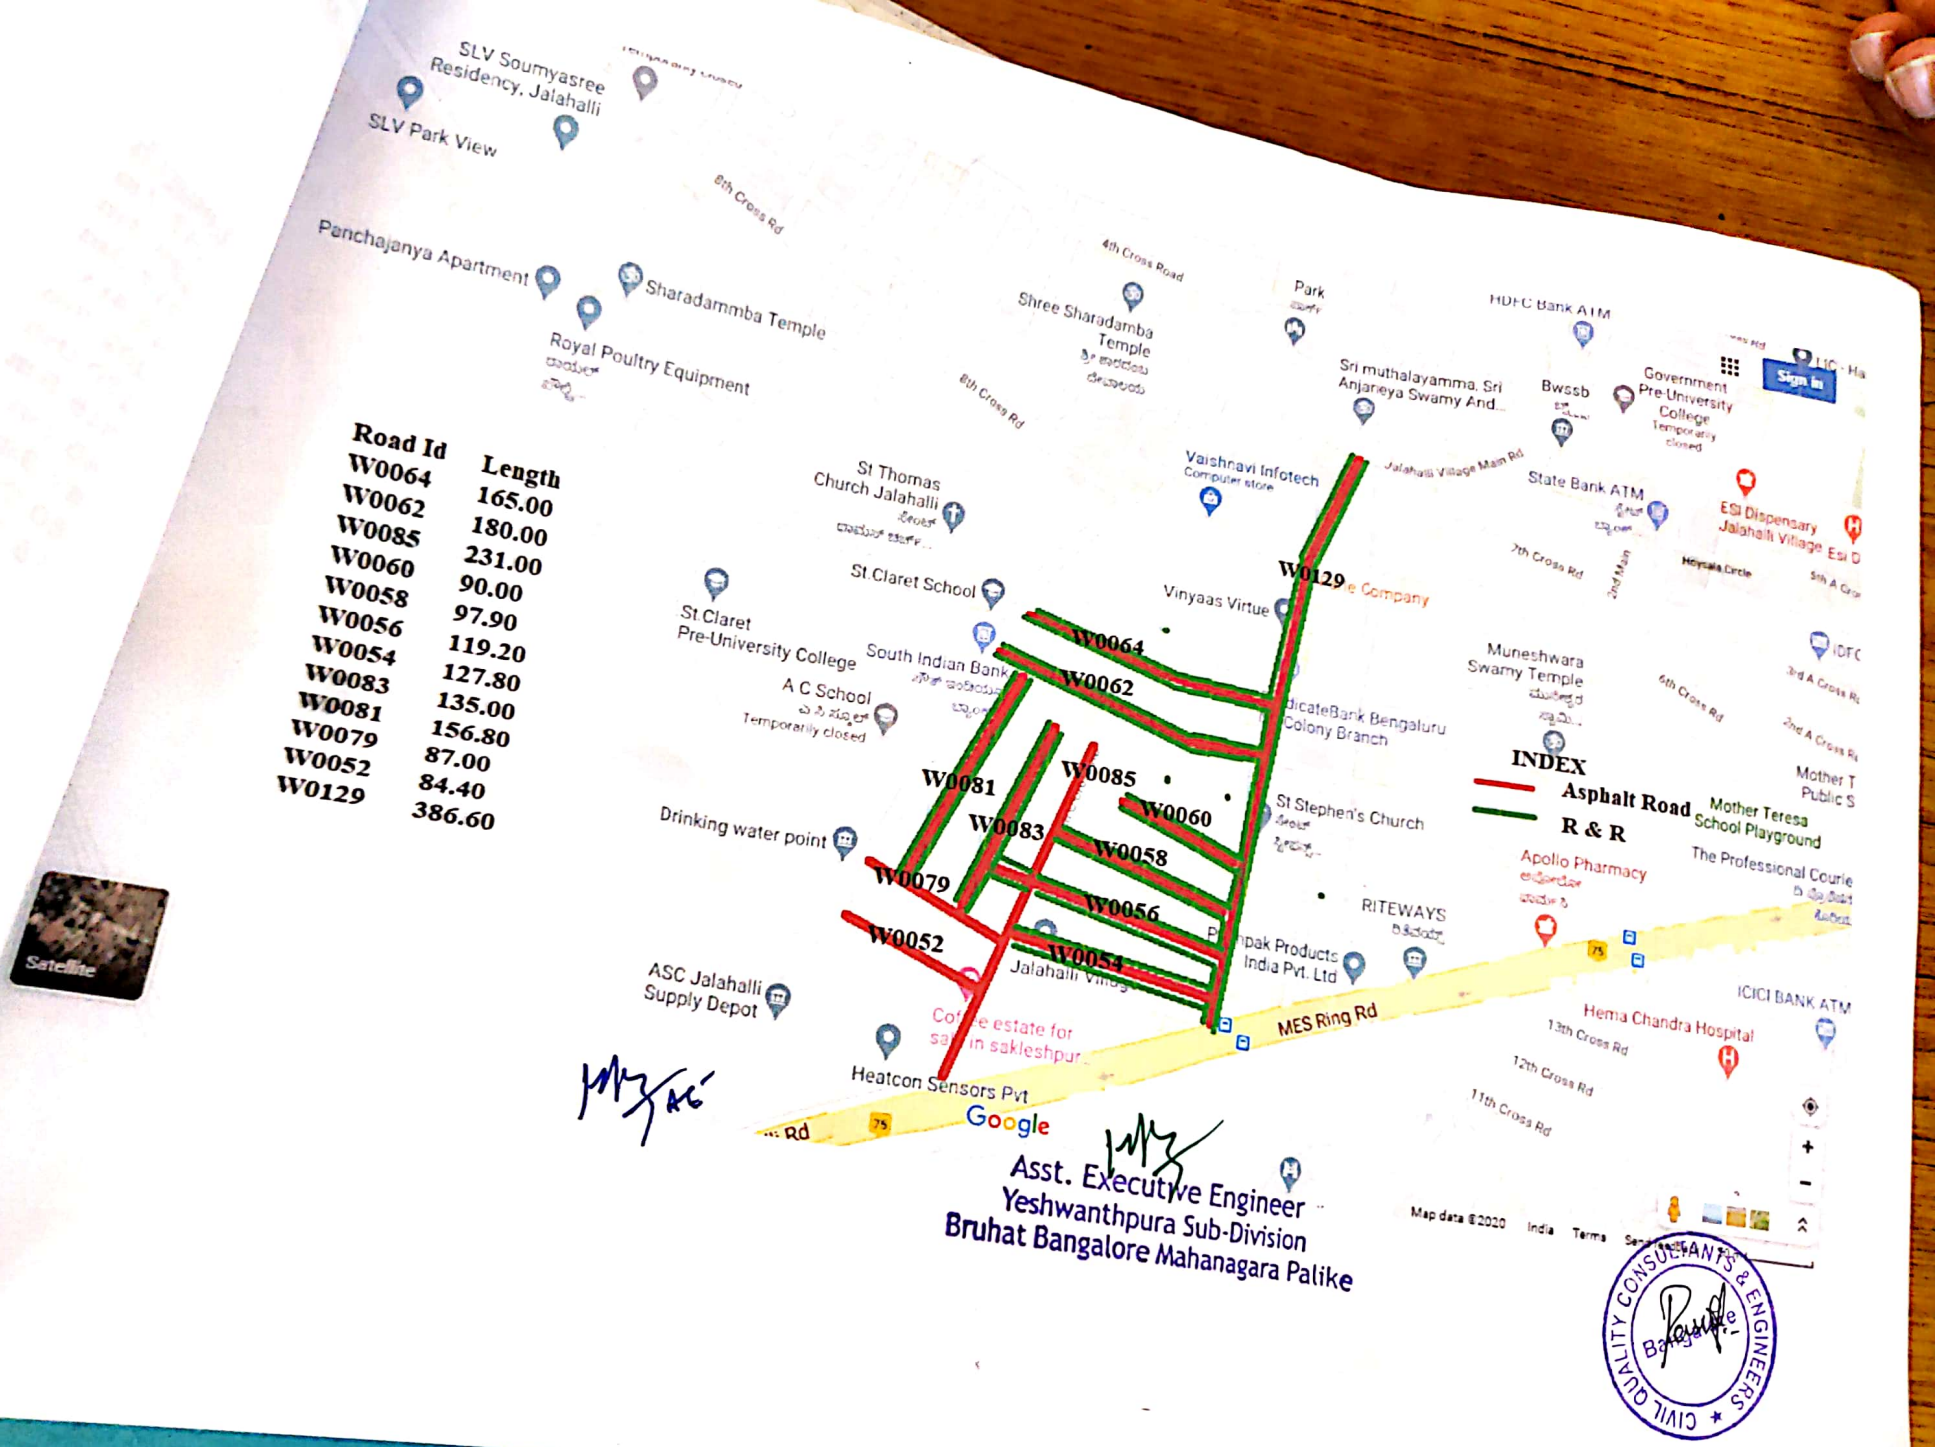

Asst. Executive Engineer
Yeshwanthpura Sub-Division
Bruhat Bangalore Mahanagara Palike

CIVIL QUALITY CONSULTANTS & ENGINEERS

Scanned with CamScanner